FIRE ASSEMBLY POINT LOCATION PLAN

LOUGHBOROUGH UNIVERSITY

Loughborough University

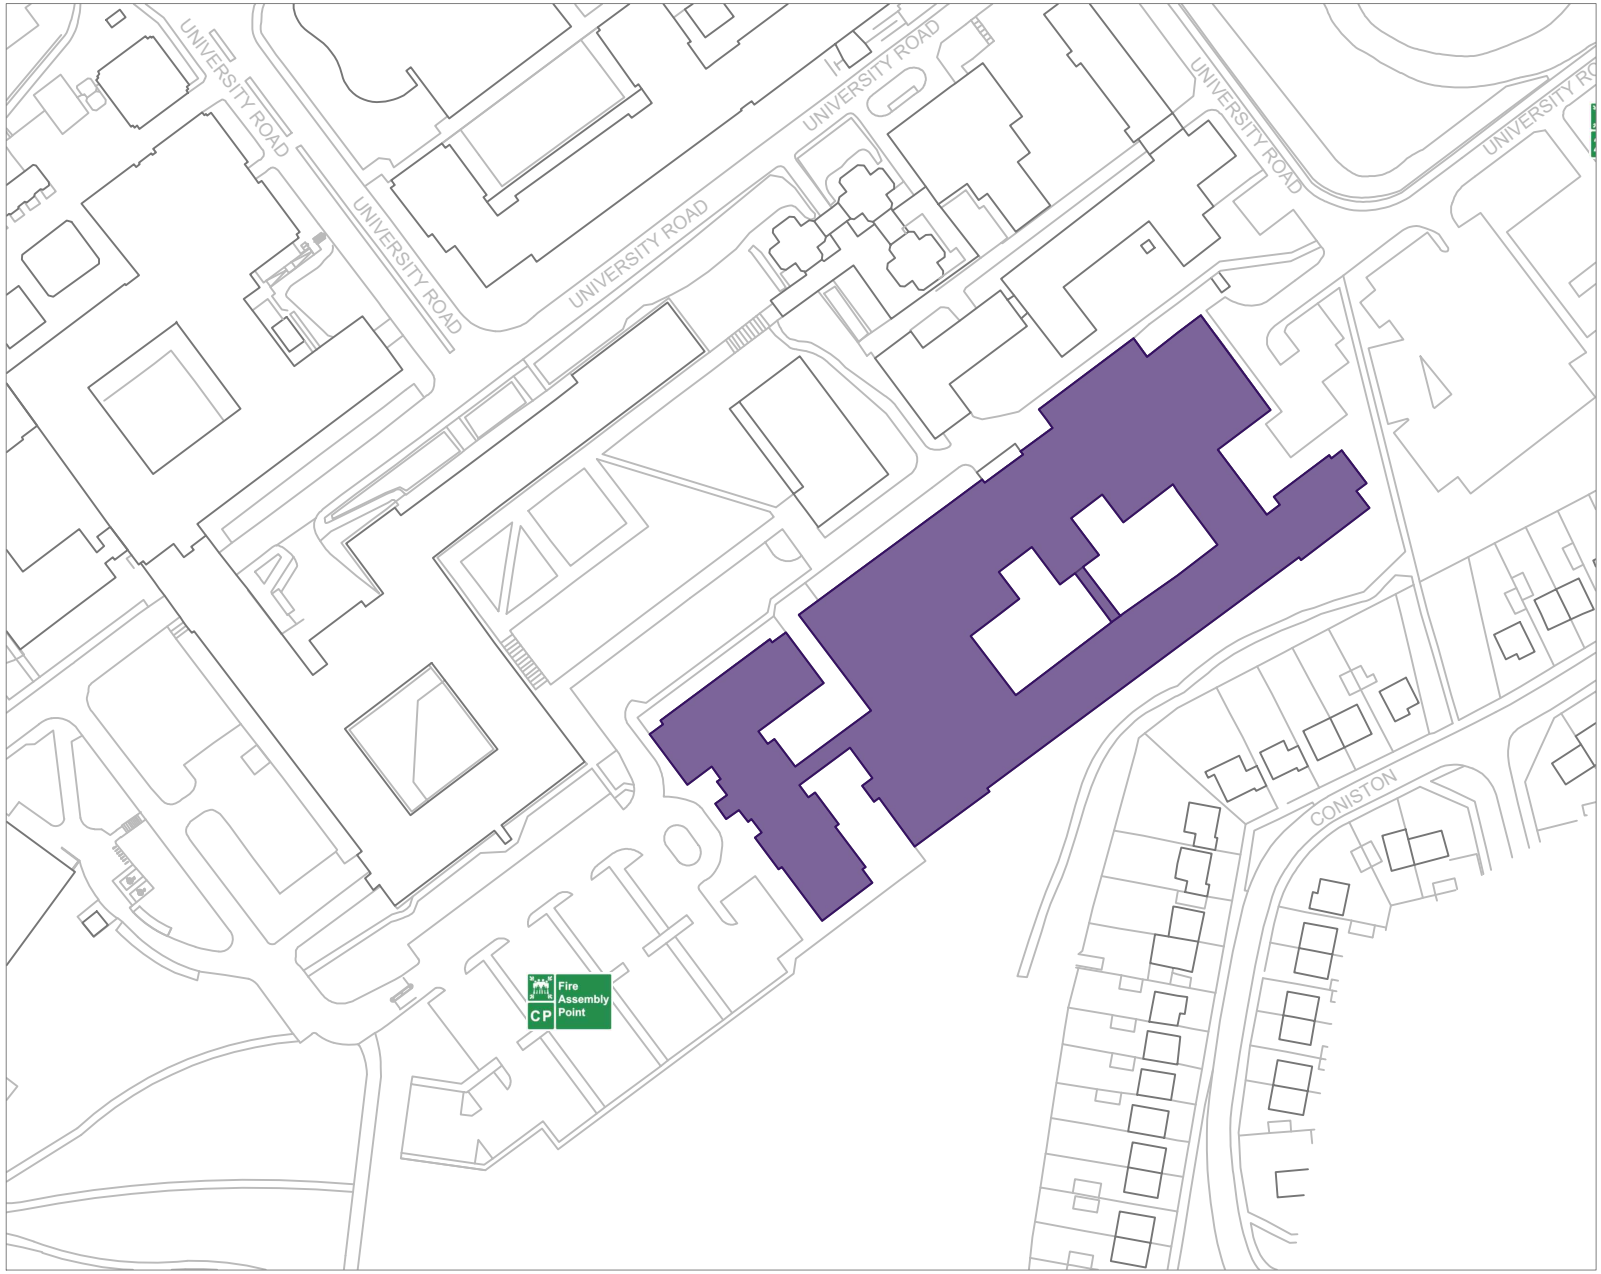

CP Fire Assembly Point

053 - Burleigh Court